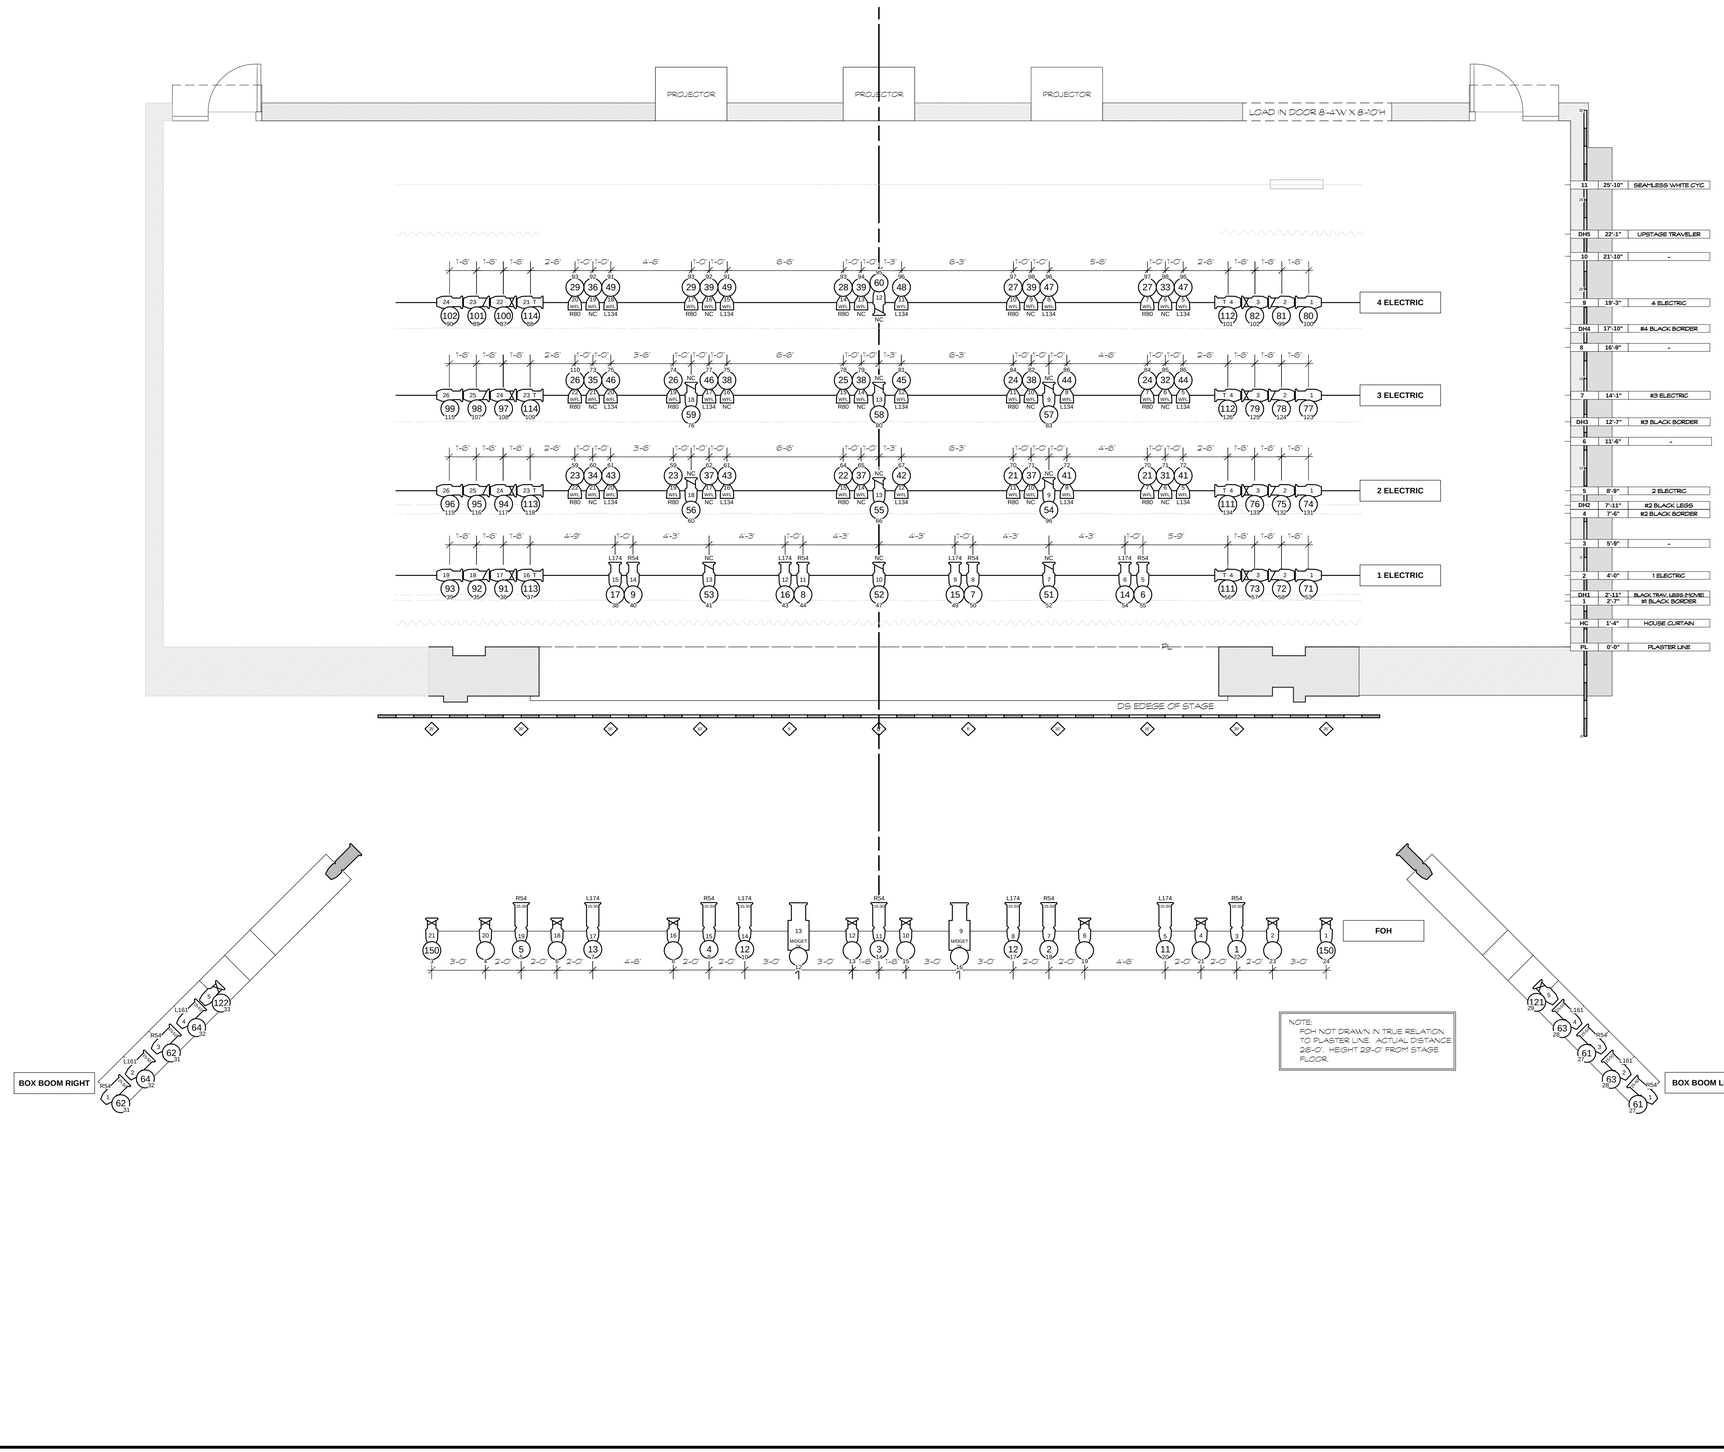

11	25'-10"	SEAMLESS WHITE CYC
DH5	22'-1"	UPSTAGE TRAVELER
10	21'-10"	-
9	19'-3"	4 ELECTRIC
DH4	17'-10"	#4 BLACK BORDER
8	16'-9"	-
7	14'-1"	#3 ELECTRIC
DH3	12'-7"	#3 BLACK BORDER
6	11'-6"	-
5	8'-9"	2 ELECTRIC
DH2	7'-11"	#2 BLACK LEGS
4	7'-6"	#2 BLACK BORDER
3	5'-9"	-
2	4'-0"	1 ELECTRIC
DH1	2'-11"	BLACK TRAV. LEGS (MOVED)
1	2'-7"	#1 BLACK BORDER
HC	1'-4"	HOUSE CURTAIN
PL	0'-0"	PLASTER LINE

LEGEND

- ETC SOURCE 4 10 DEGREE - 575w
- ETC SOURCE 4 19 DEGREE - 575w
- ETC SOURCE 4 26 DEGREE - 575w
- ETC SOURCE 4 36 DEGREE - 575w
- ETC SOURCE 4 50 DEGREE - 575w
- ETC SOURCE 4 15-30 DEGREE ZOOM - 575w
- ETC SOURCE 4 25-50 DEGREE ZOOM - 575w
- ETC SOURCE 4 PAR - 575w
- 6'-0" MINISTRIP - 3 CIR. 75w ETC

TYPICAL UNIT

- TOP HAT
- GA220 — TEMPLATE
- R11 — COLOR
- INDICATES TEMPLATE
- GATE ACCESSORY
- UNIT NUMBER
- LAMP CHANNEL
- CIRCUIT
- ACCESSORY CHANNEL
- 4 WAY BARNDOOR
- LAMP FLOOD
- LAMP AXIS

THIS DRAWING REPRESENTS VISUAL CONCEPTS AND CONSTRUCTION SUGGESTIONS ONLY. IT DOES NOT REPLACE THE KNOWLEGE AND ADVICE OF A LICENSED STRUCTURAL ENGINEER. THE DESIGNER IS UNQUALIFIED TO TO DETERMINE THE STRUCTURAL APPROPRIATENESS OF THIS DESIGN AND WILL NOT ASSUME RESPONSIBILITY FOR IMPROPER ENGINEERING OR USE.

READING AREA COMMUNITY COLLGE

Miller Center

SCALE: 1/4" = 1'-0"
EXCEPT WHERE NOTED

DATE: 7/7/06
DRAWN BY: CSC

DRAWING:

OF: 2

REP LIGHT PLOT